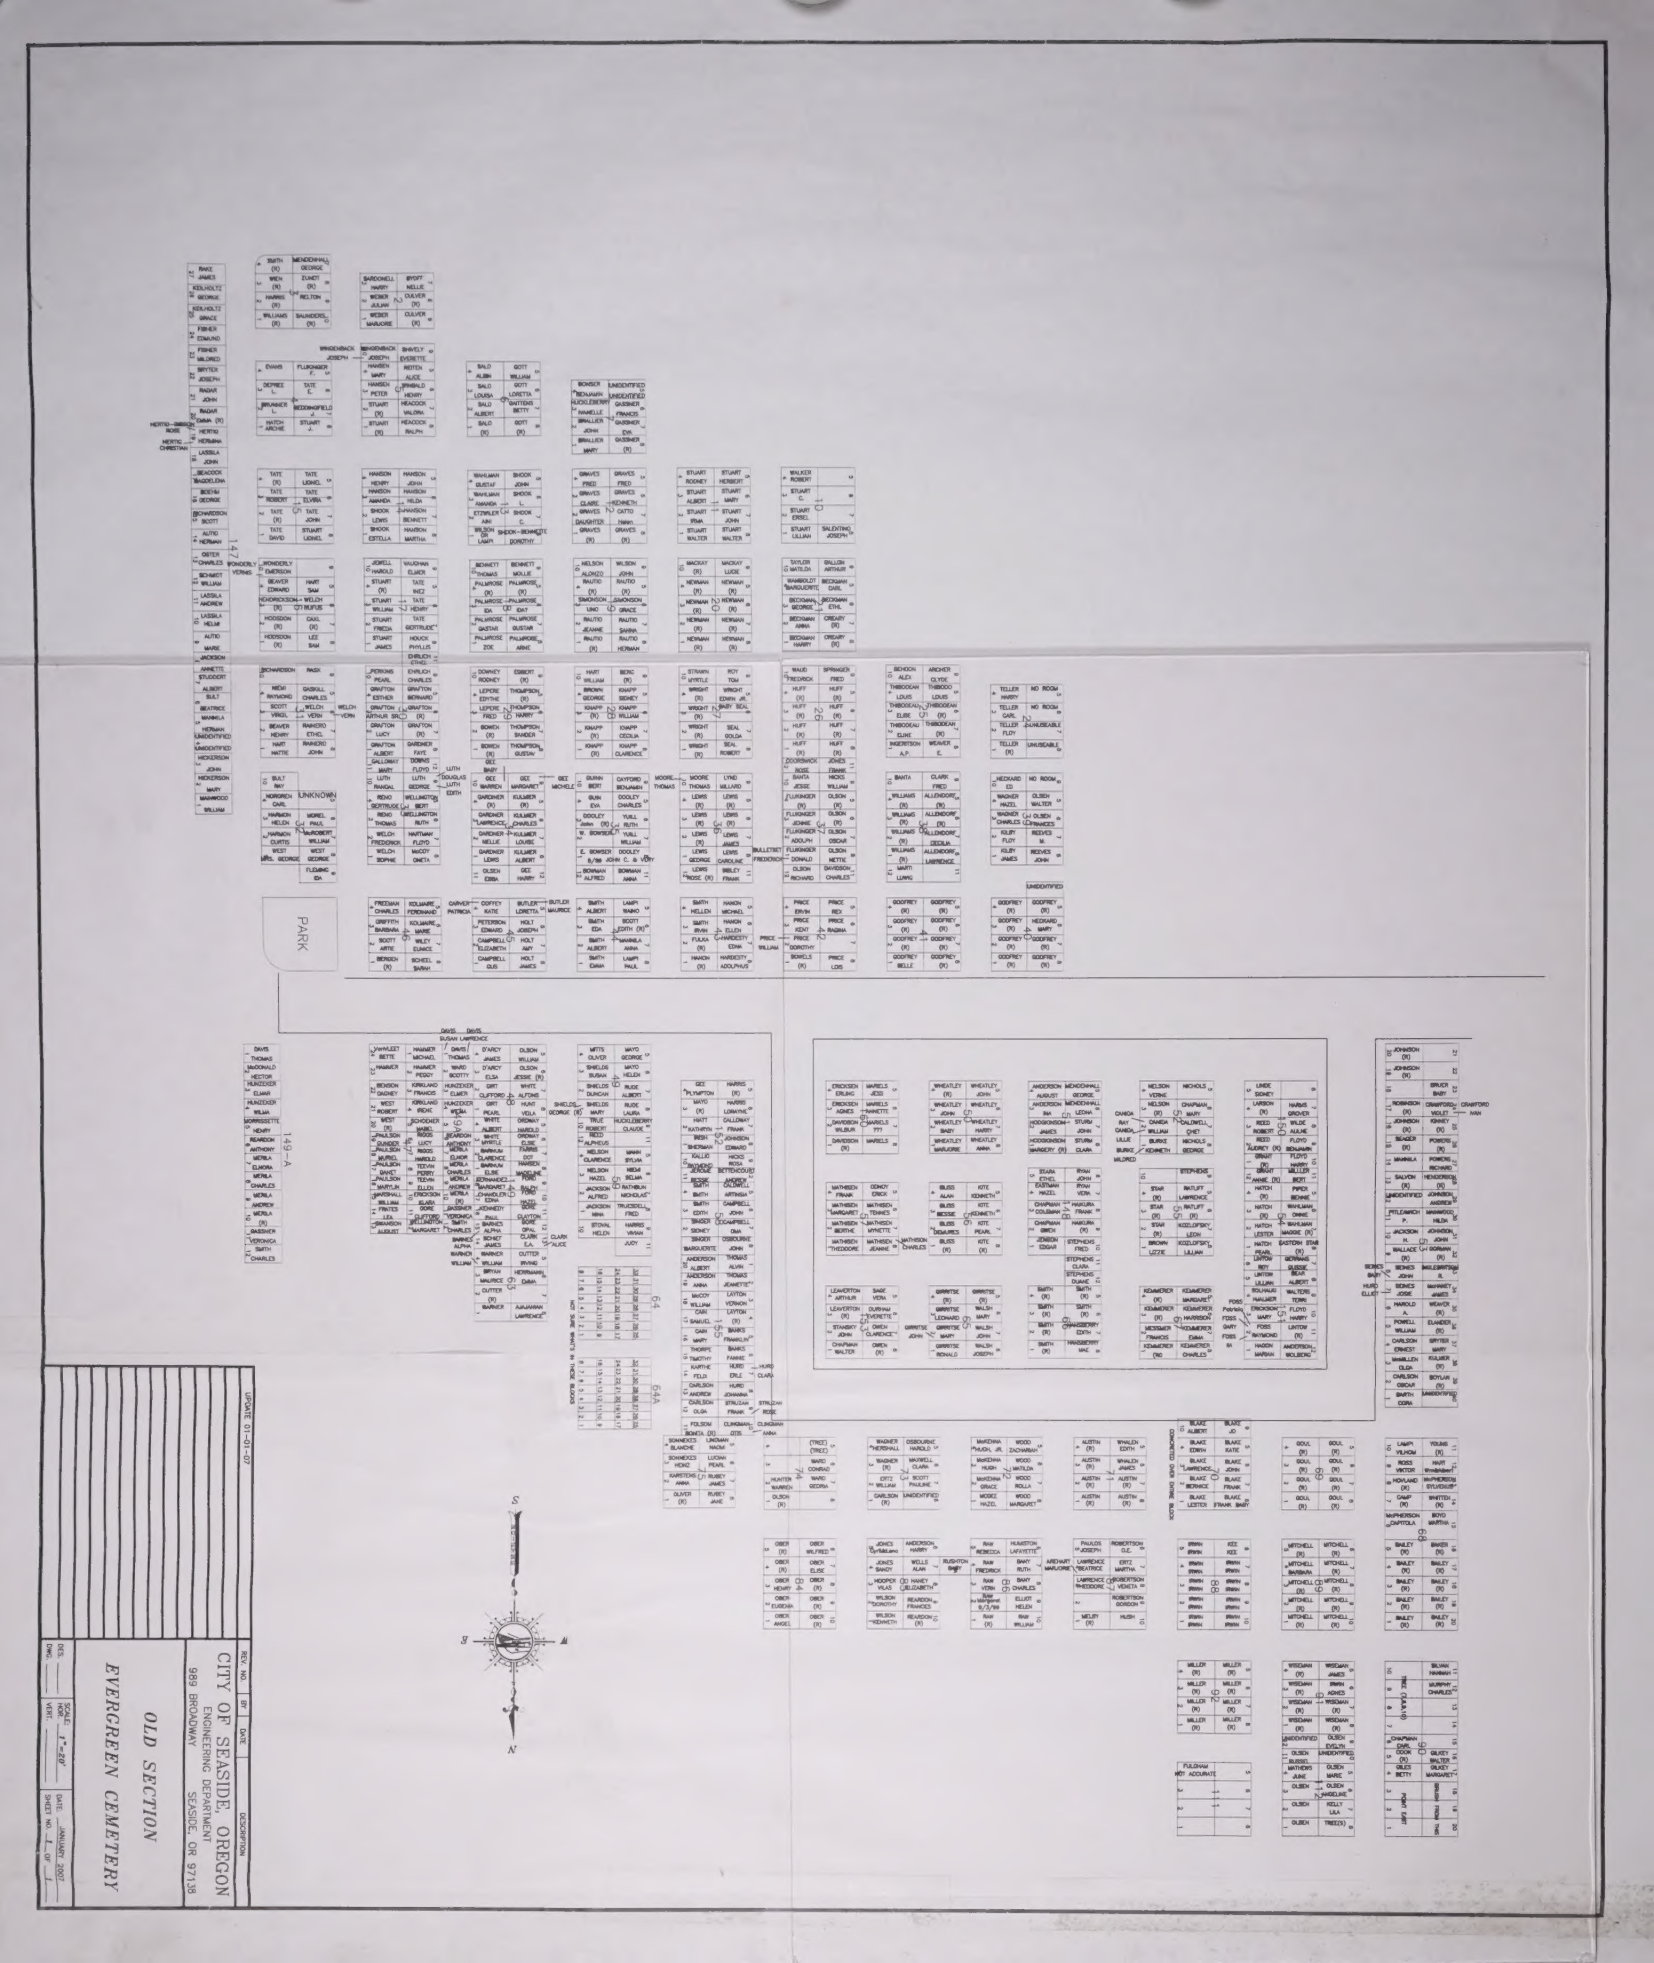
OLD SECTION
EVERGREEN CEMETERY
CITY OF SEASIDE, OREGON
ENGINEERING DEPARTMENT
989 BROADWAY
SEASIDE, OR 97138
SCALE: HOR. 1"=20'
VERT. ____
DES. ____
DWG. ____
DATE: JANUARY, 2007
SHEET NO. 1 OF 1
REV. NO. | BY | DATE | DESCRIPTION
UPDATE 01-01-07
PARK
149-A
S
N
W
E